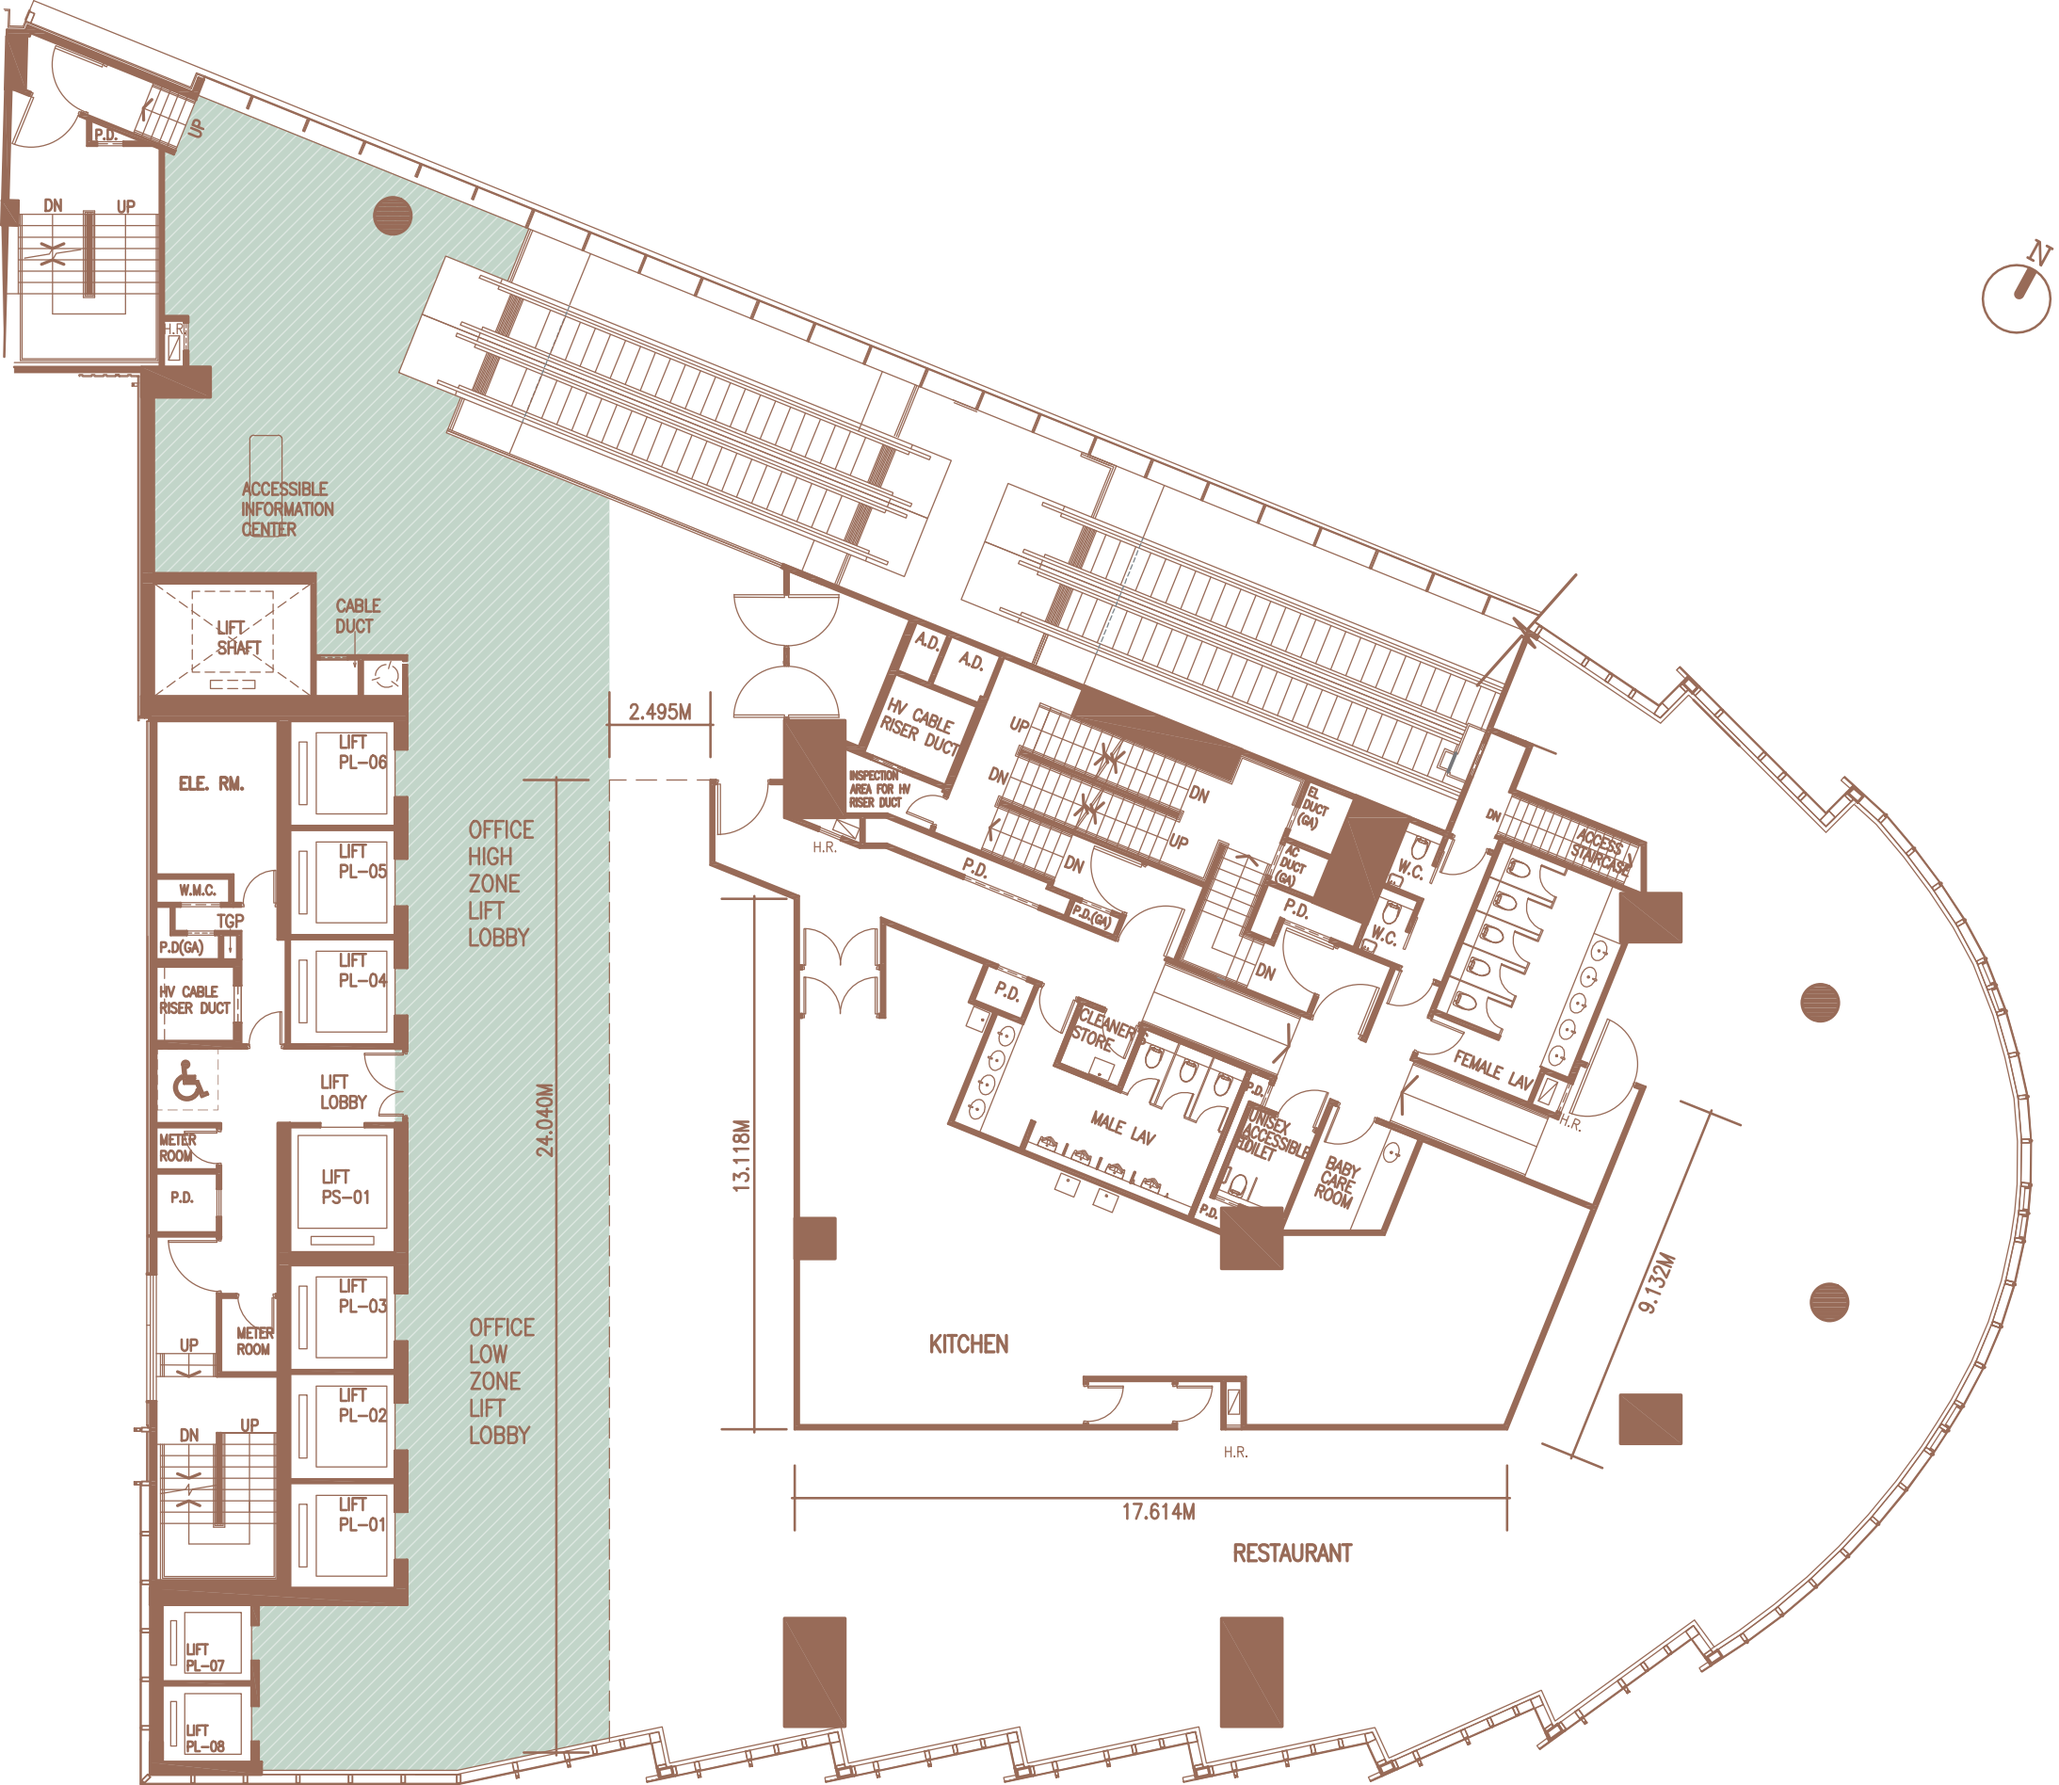
P.D.
DN
UP
S
H.R.
ACCESSIBLE INFORMATION CENTER
LIFT SHAFT
CABLE DUCT
ELE. RM.
LIFT PL-06
LIFT PL-05
LIFT PL-04
W.M.C.
TGP
P.D(GA)
HV CABLE RISER DUCT
LIFT LOBBY
METER ROOM
P.D.
LIFT PS-01
LIFT PL-03
UP
METER ROOM
DN
UP
LIFT PL-02
LIFT PL-01
LIFT PL-07
LIFT PL-08
OFFICE HIGH ZONE LIFT LOBBY
OFFICE LOW ZONE LIFT LOBBY
24.040M
2.495M
A.D.
A.D.
HV CABLE RISER DUCT
INSPECTION AREA FOR HV RISER DUCT
UP
DN
DN
UP
DN
H.R.
P.D.
P.D.(GA)
EL. DUCT (GA)
AC DUCT (GA)
P.D.
W.C.
W.C.
DN
ACCESS STAIRCASE
DN
P.D.
CLEANER STORE
P.D.
MALE LAV
UNISEX ACCESSIBLE TOILET
P.D.
BABY CARE ROOM
FEMALE LAV
H.R.
13.118M
9.132M
KITCHEN
H.R.
17.614M
RESTAURANT
N